COPYRIGHT OF SUNVISTA LTD

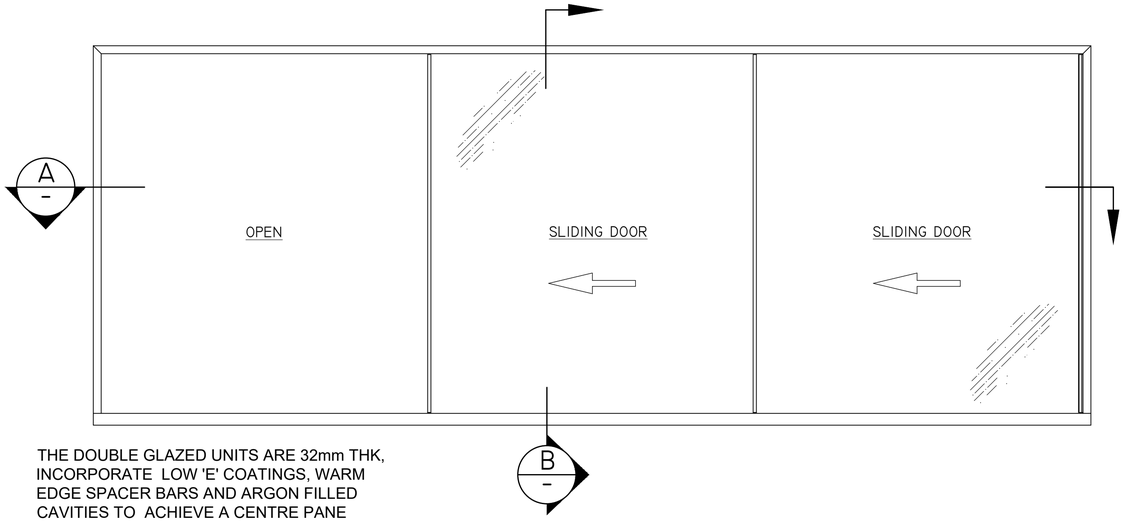

THE DOUBLE GLAZED UNITS ARE 32mm THK, INCORPORATE LOW 'E' COATINGS, WARM EDGE SPACER BARS AND ARGON FILLED CAVITIES TO ACHIEVE A CENTRE PANE 'U' VALUE OF 1.0W/m2K

EXTERNAL ELEVATION

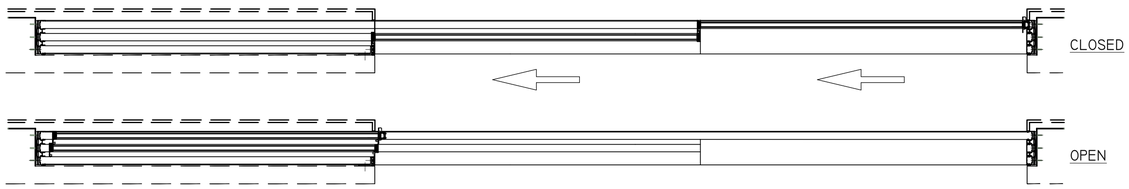

SUNVISTA FRAMES CAN BE CONCEALED WITHIN THE STRUCTURE, BOTH INTERNALLY AND EXTERNALLY, AS INDICATED, OR THE THERMALLY BROKEN FRAMES CAN BE EXPOSED. CONCEALED TRICKLE VENTS CAN BE INCORPORATED IN BOTH SCENARIOS.

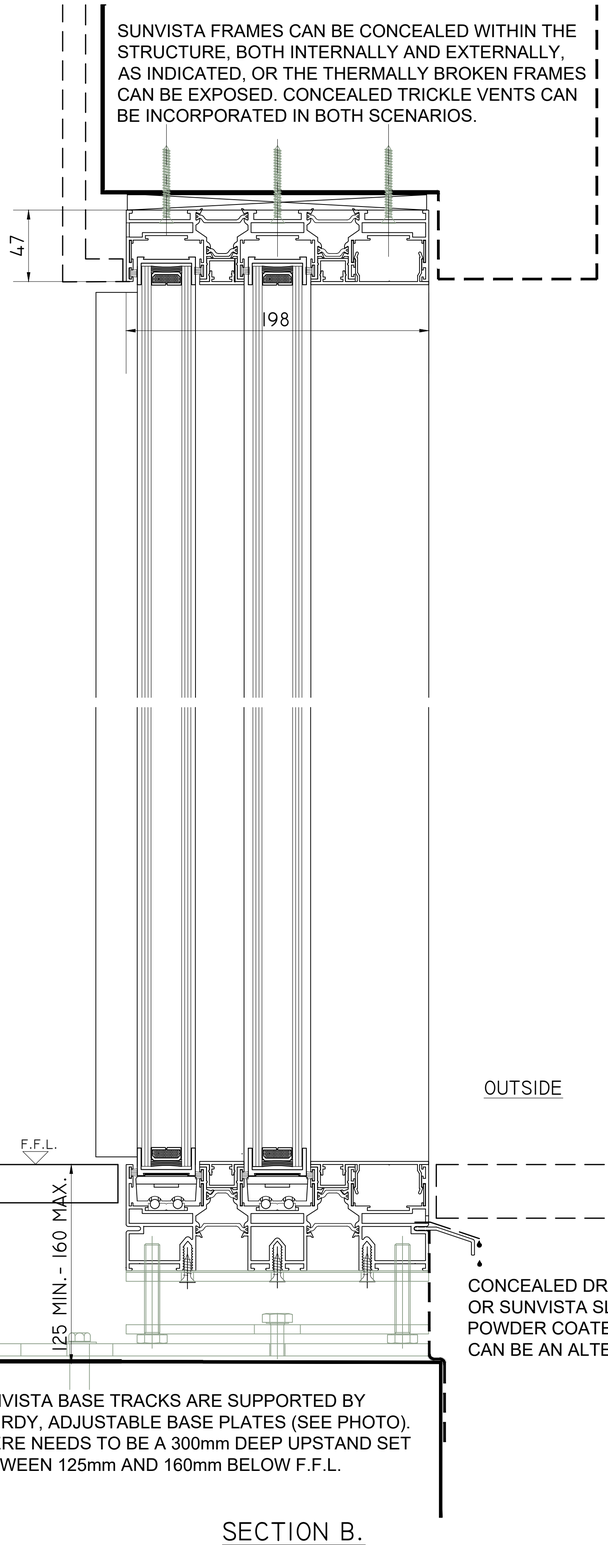

CONCEALED DRAINAGE OR SUNVISTA SLIMLINE (35mm) POWDER COATED GUTTER CAN BE AN ALTERNATIVE

SUNVISTA BASE TRACKS ARE SUPPORTED BY STURDY, ADJUSTABLE BASE PLATES (SEE PHOTO). THERE NEEDS TO BE A 300mm DEEP UPSTAND SET BETWEEN 125mm AND 160mm BELOW F.F.L.

SECTION B.

SOME THREE TRACK CONFIGURATION OPTIONS

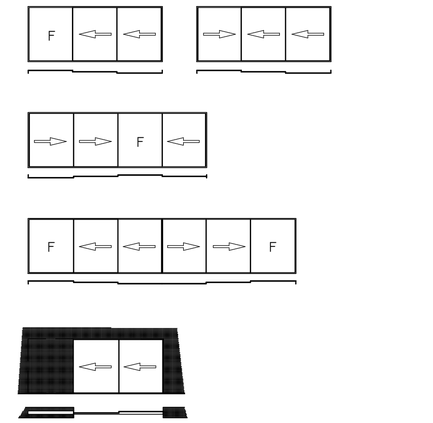

BASE PLATE IMAGE

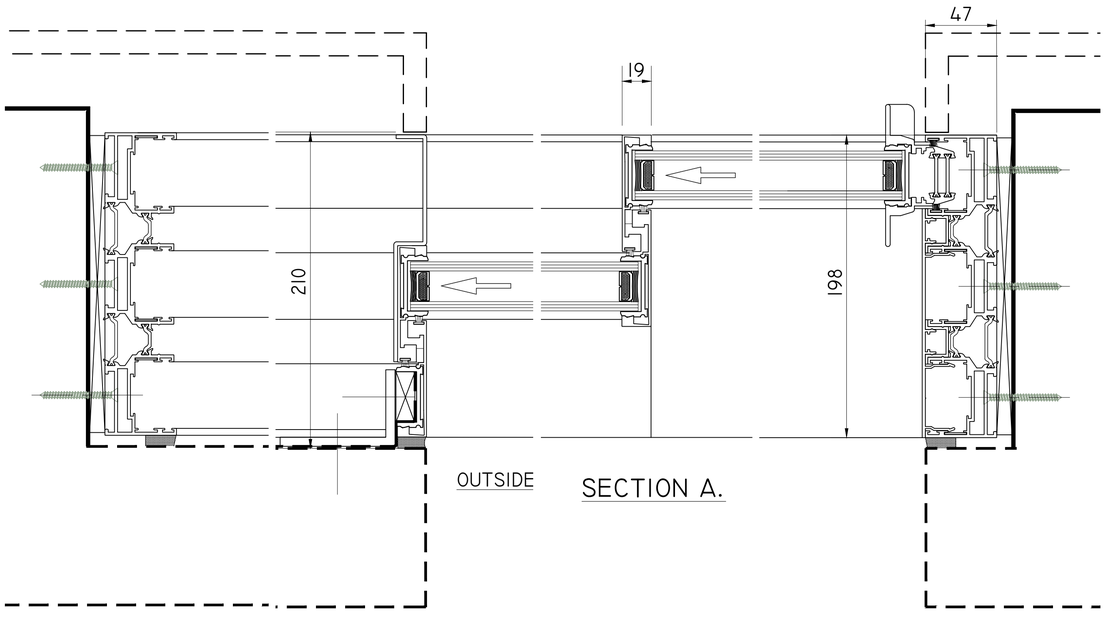

SECTION A.

PROJECT: TYPICAL DETAILS

DRAWING: SUNVISTA DOORS - 3 TRACK DOUBLE POCKET DOORS

Sunvista
Minimally framed sliding door system

SCALE:	DATE:	DRAWN:	CHECKED:
	30/3/26	MJB	

DRAWING No. | REVISION:

PLEASE REFER TO sunvista.co.uk/faq FOR FURTHER INFORMATION